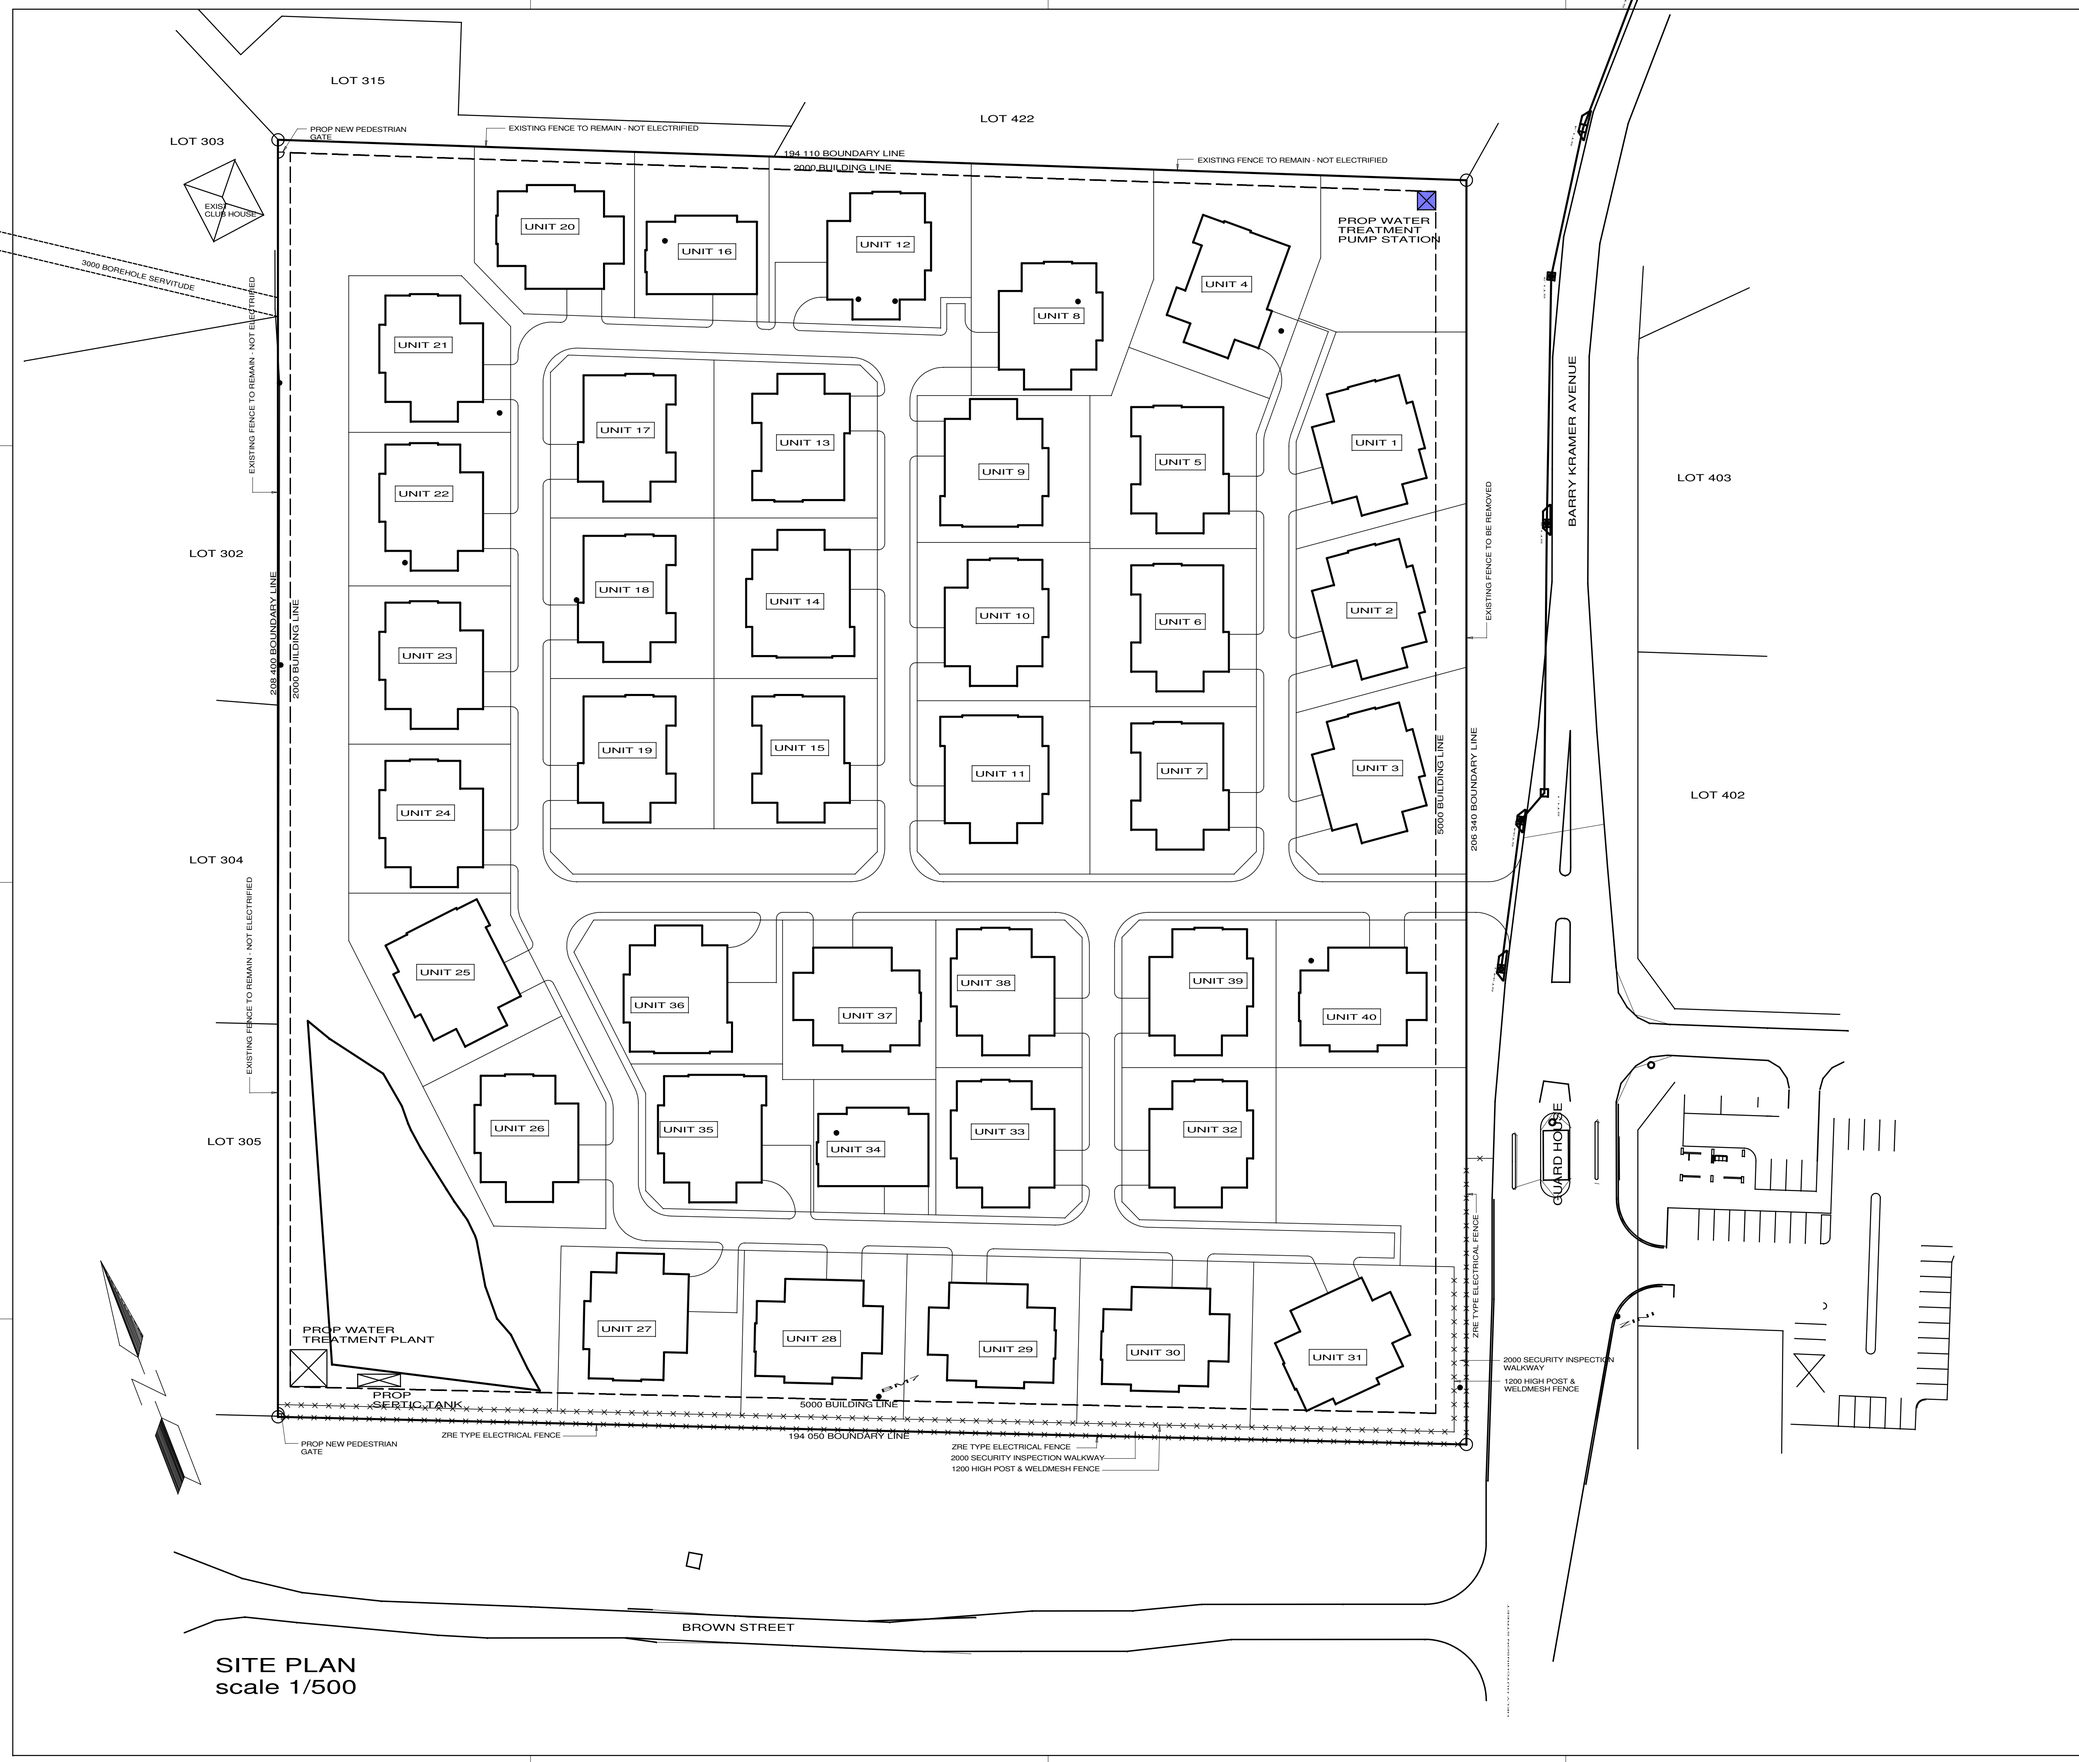


SITE PLAN
scale 1/500

## Architects Notes

- dimensions to be used in preference to scaling.
- any discrepancies on drawings to be pointed out by the contractor prior to the implementation there off.
- all dimensions to be checked on site prior to commencement of work.
- plumbing contractor to liase with architect prior to changing any layouts.
- all building work must comply to municipal and S.A.B.S. 0400 standards.

## General Notes

FOR CONSTRUCTION ONLY

WYSIGINGS / AMENDMENTS

| No. | Beskrywing / Description | Voorletters / Initials | Datum / Date |
|---|---|---|---|
| | | | |

Client Signature: Date:

Copyright reserved by Architect
Kopiereg deur Argitekte voorbehou

CSKO
Argitekte | Architects
RICHARCH cc t/a
5 Acquinas Ave
Zini River Estate
Mtunzini 3867
Tel 083 273 1211
E-Pos dex@cskoarchitects.co.za
The Institute of South African Architects: Enrolment no. 6733
The South African Council for the Architectural Profession: Reg. no. 5955
KZNIA: Membership no. 384

| | | |
|---|---|---|
| Ontwerp | A. Olivier | Designed |
| Geteken | A. Olivier | Drawn |
| Gekontroleer | | Checked |

Projek / Project
Proposed New 2,3,& 4 Bedroom Dwellings on Lot 1065, Zini River Estate, Mtunzini.

Titel / Title
Dwelling Unit Layout

ZONING: MEDIUM DENSITY RESIDENTIAL
OCCUPATION CLASSIFICATION: H3

| | | |
|---|---|---|
| Skaal / Scale | 1 : 500 | |
| Datum / Date | January 2024 | |

| Project No | Drawing No | Revision No |
|---|---|---|
| 2319 | 003 | 00 |